

Addendum #2

Date: August 31, 2020

Project: Rowan University – Science Hall 121 NMR Conversion

The work herein shall be considered part of the bid documents for the referenced project and carried out in accordance with the following supplemental instructions issued in accordance with the Contract Documents without change in Contract Sum or Contract Time. Acknowledge receipt of addendum on the bid form as indicated.

Changes to Drawings:

1. Added drawing A-102 – Architectural Overall Floor Plan
2. E-111 – Revised and clarified conduit routing location.
3. E-600 – Revised wire size


END

THE RECIPIENT OF THESE PLANS IS HERETOFORE DESIGNATED AS THE RECIPIENT OF THESE PLANS. THE RECIPIENT OF THESE PLANS SHALL BE RESPONSIBLE FOR THE PROTECTION OF THESE PLANS AND SHALL NOT REPRODUCE OR OTHERWISE MAKE USE OF THE DATA OR PLANS IN ANY MANNER NOT DIRECTLY RELATED TO THE PROJECT FOR WHICH IT WAS PREPARED. THE RECIPIENT OF THESE PLANS SHALL BE RESPONSIBLE FOR THE PROTECTION OF THESE PLANS AND SHALL NOT REPRODUCE OR OTHERWISE MAKE USE OF THE DATA OR PLANS IN ANY MANNER NOT DIRECTLY RELATED TO THE PROJECT FOR WHICH IT WAS PREPARED.

NOTE:
DEMOLISH AND REPLACE GYP CEILINGS TO FACILITATE CONDUIT
INSTALLATION. PAINT TO MATCH EXISTING CEILING.

ELECTRICAL CONTRACTOR RESPONSIBLE FOR REMOVING AND
REINSTALLING TILES IN ACT AND FABRIC PANEL CEILING AREAS.
COORDINATE WITH ELECTRICAL CONTRACTOR.

LEGEND:
ACT ACOUSTICAL CEILING TITLE
GYP GYPSUM BOARD

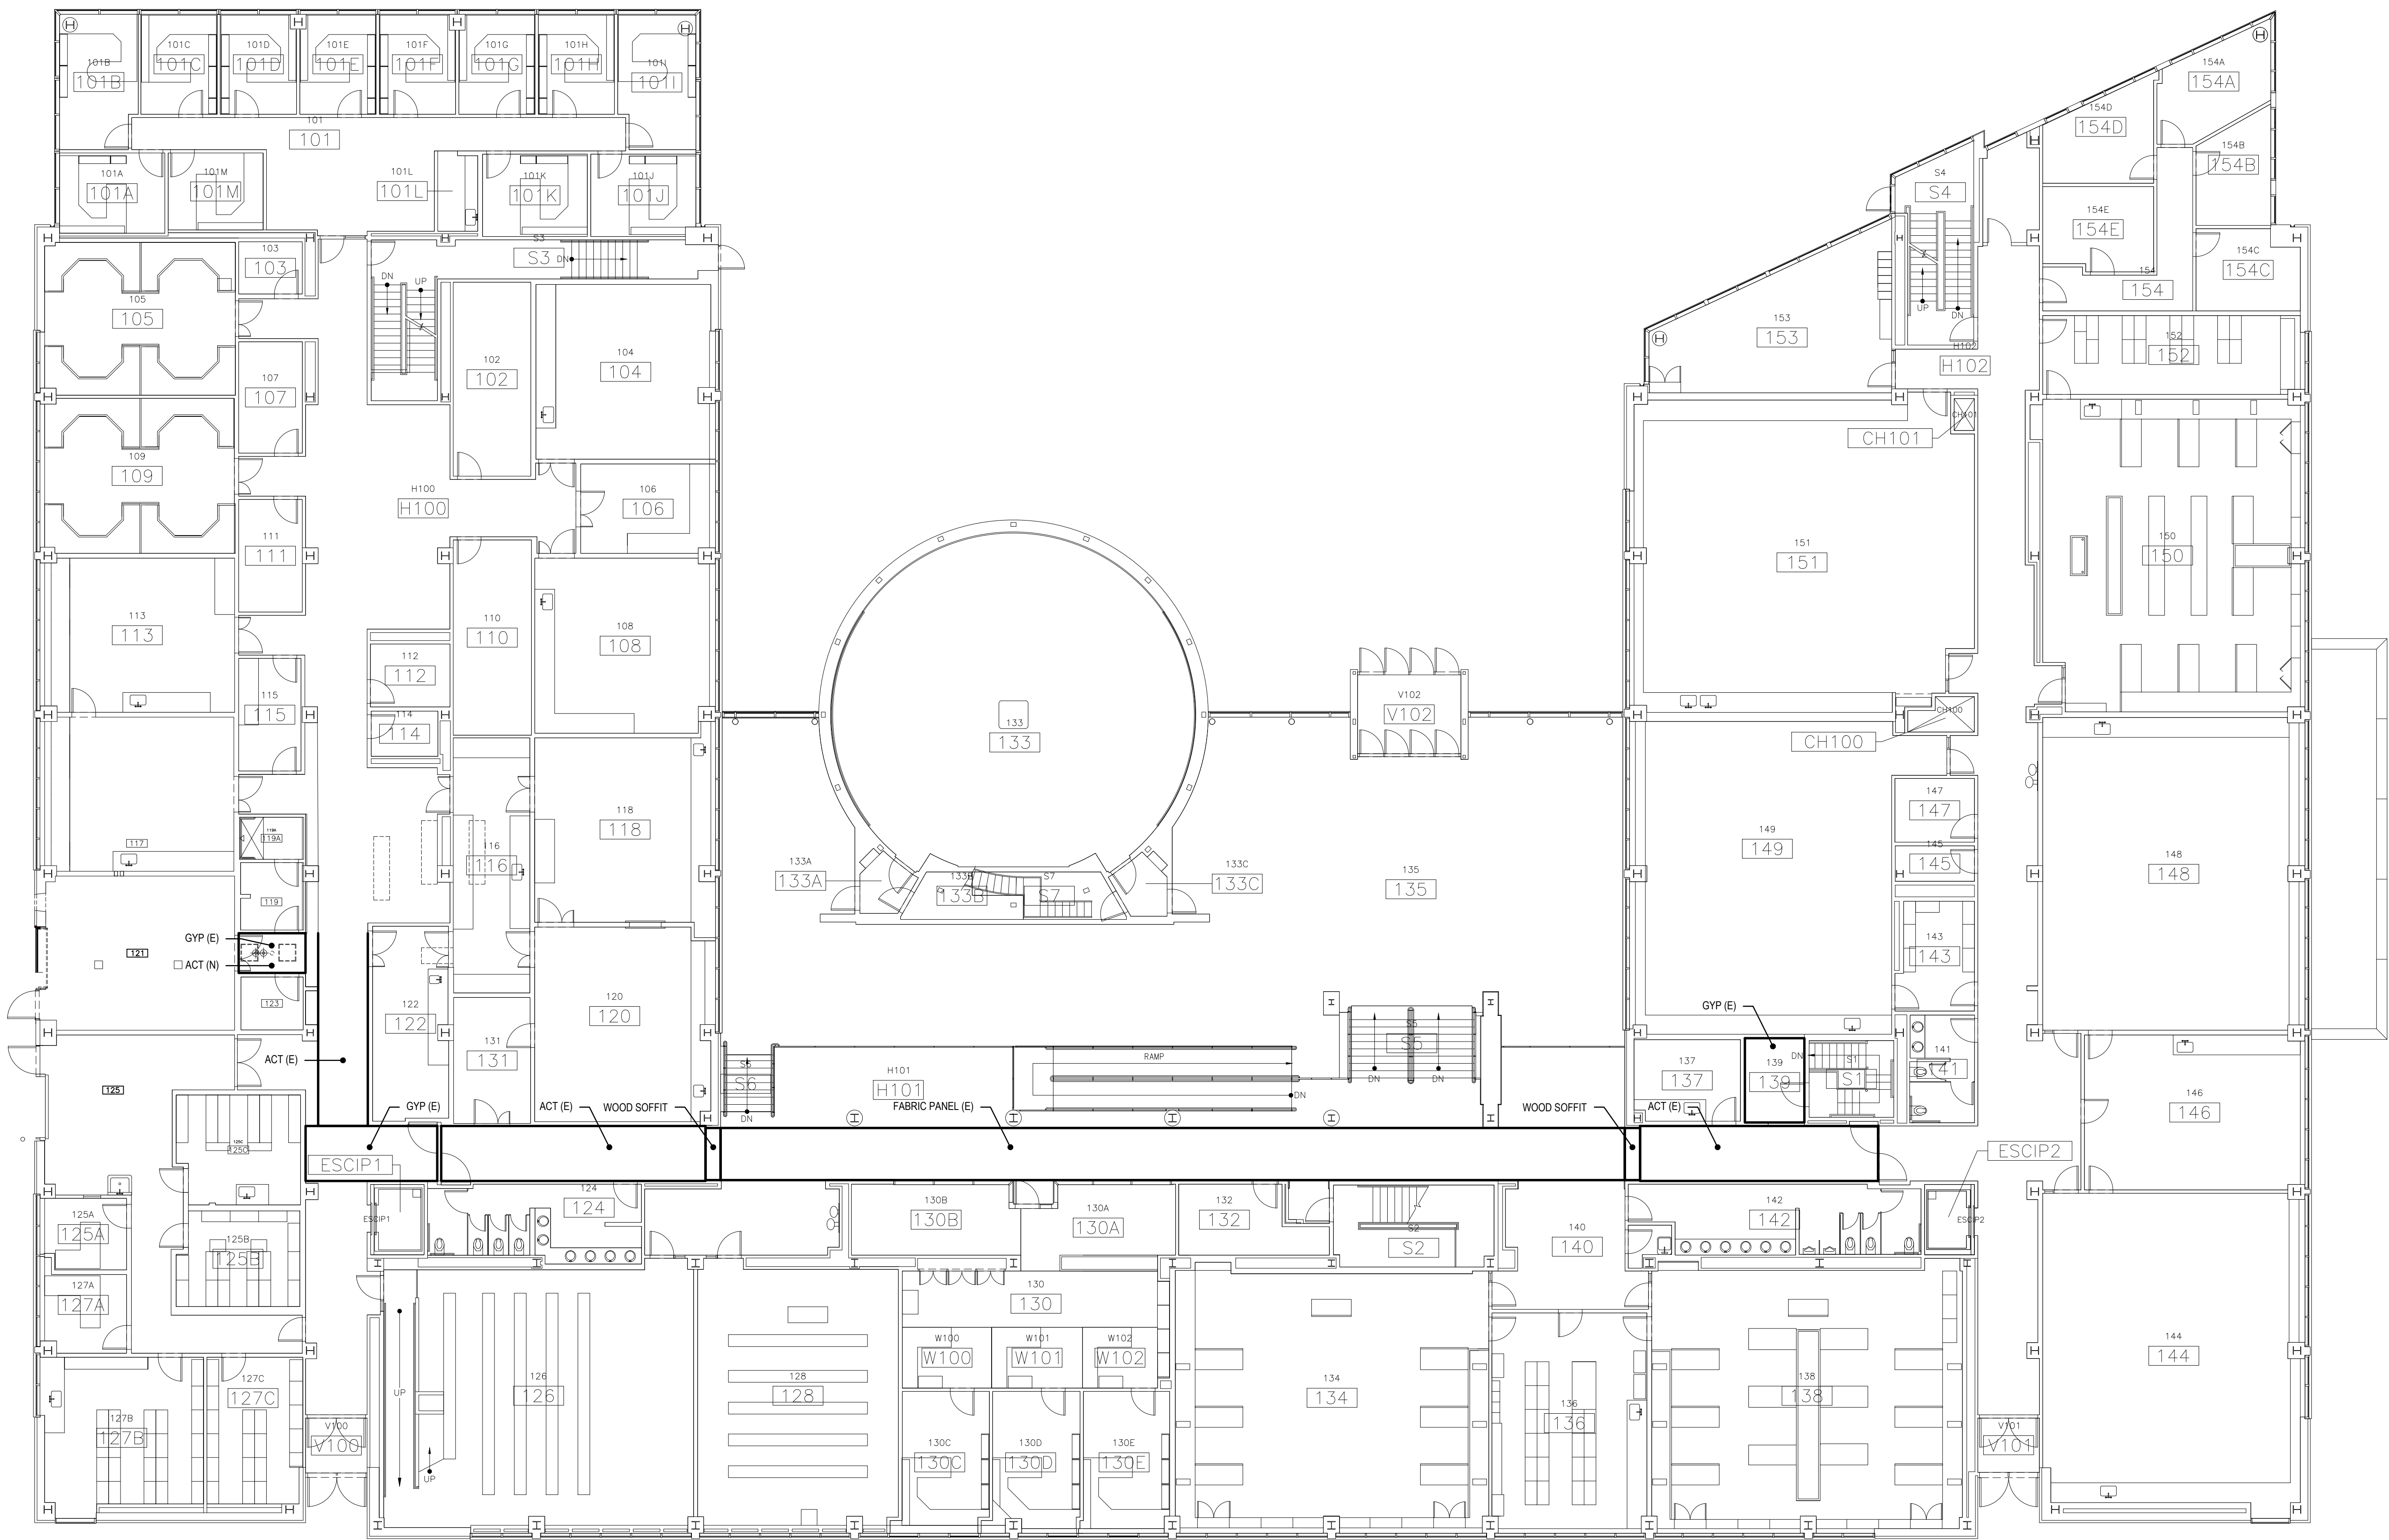

1 OVERALL FIRST FLOOR PLAN
A-102 SCALE: 3/32" = 1'-0"

STUDIOJAED
ARCHITECTS ■ ENGINEERS ■ FACILITIES SOLUTIONS
Website: www.StudioJAED.com

PROVIDENCE OFFICE
100 W. MAIN ST. STE. 110
PROVIDENCE, RHODE ISLAND 02903
P: (401) 646-0864

MARYLAND OFFICE
1000 W. BROAD ST. STE. 110
CRUMPTON, MARYLAND 21033
P: (401) 646-0864

CONSULTANT

THIS DRAWING IS THE PROPERTY OF STUDIOJAED
AND IS PREPARED FOR THE EXCLUSIVE USE OF ITS
CLIENTS AT THE LOCATION INDICATED. NO OTHER
USE IS AUTHORIZED OR INTENDED.

THE PROFESSIONAL SERVICES OF THE ARCHITECT
ARE UNDERTAKEN FOR AND ARE PERFORMED IN
THE INTEREST OF NAME OF PERSON EMPLOYING
ARCHITECT. NO CONTRACTUAL OBLIGATION IS
ASSUMED BY THE ARCHITECT FOR THE BENEFIT
OF ANY OTHER PERSON INVOLVED IN THE
PROJECT.

SIGNATURE: _____
DATE OF SIGNATURE: _____
DATE OF REGISTRATION EXPIRATION: _____
ARCHITECT / ENGINEER SEAL

PROJECT

ROWAN UNIVERSITY
ROOM 121 CONVERSION
AT
SCIENCE HALL
230 MEDATION WALK
GLASSBORO, NJ 08028

REVISIONS		
MARK	DESCRIPTION	DATE

SHEET TITLE

ARCHITECTURAL
OVERALL FLOOR PLAN

BID
DOCUMENTS
MARCH 9, 2020

DRAWN	CHKD	PROJECT NO.
TMC	PC	20001
SHEET NO.		

A-102



- STUDIOJAED**
 ARCHITECTS & ENGINEERS ■ FACILITIES SOLUTIONS
 Website: www.StudioJAED.com
 Email: info@StudioJAED.com

DELAWARE OFFICE
 1000 N. MARKET ST. STE. 110
 BEAR, DELAWARE 19701
 P. (302) 332-5652

PROVIDENCE OFFICE
 1000 N. MARKET ST. STE. 403
 PROVIDENCE, RHODE ISLAND 02903
 P. (401) 446-0884

MARYLAND OFFICE
 P.O. BOX 24-4
 CRUMPTON, MARYLAND 21835

THIS DRAWING IS THE PROPERTY OF STUDIOJAED
AND IS PREPARED FOR THE EXCLUSIVE USE OF ITS
CLIENTS AT THE LOCATION INDICATED. NO OTHER
USE IS AUTHORIZED OR INTENDED.

ARCHITECT / ENGINEER SEAL

ARCHITECT / ENGINEER SEA

ROWAN UNIVERSITY
 ROOM 121 CONVERSION
 AT
 SCIENCE HALL
 230 MEDIATION WALK
 GLASSBORO, NJ 08028

REVISIONS

SHEET TITLE

BID
DOCUMENTS

MARCH 9, 2020

SHEET NO.

E-111



* ALL CIRCUIT BREAKERS AND DISCONNECT SWITCHES ARE 3 POLES UNLESS NOTED.
ALL ELECTRICAL EQUIPMENT ARE EXISTING UNLESS NOTED OTHERWISE.



- ★ PROVIDE NEW 20A/1P CIRCUIT BREAKER AND 2#12 - 1#12G - 3/4" C WIRING
- ★★ PROVIDE NEW 20A/2P CIRCUIT BREAKER AND 3#12 - 1#12G - 3/4" C WIRING
- ★★★ PROVIDE NEW 20A/3P CIRCUIT BREAKER AND 3#12 - 1#12G - 3/4" C WIRING
- ★★★★ PROVIDE NEW 40A/3P CIRCUIT BREAKER AND 4#8 - 1#10G - 1" C WIRING
- ★★★★ PROVIDE NEW 50A/2P CIRCUIT BREAKER AND 3#8 - 1#10G - 3/4" C WIRING
- ★★★★ PROVIDE NEW 60A/2P CIRCUIT BREAKER AND 4#8 - 1#10G - 1" C WIRING

★ PROVIDE NEW 20A/1P CIRCUIT BREAKER AND 2#12 + 1#12G - 3/4" C WIRING
★★ PROVIDE NEW 20A/3P CIRCUIT BREAKER AND 3#12 + 1#12G - 3/4" C WIRING

ROWAN UNIVERSITY
 ROOM 121 CONVERSION
 AT
 SCIENCE HALL
 230 MEDIATION WALK
 GLASSBORO, NJ 08028

E-600